DocuSign Envelope ID: 7CE7D3FB-B069-4CD9-942E-B7656C44D0C2

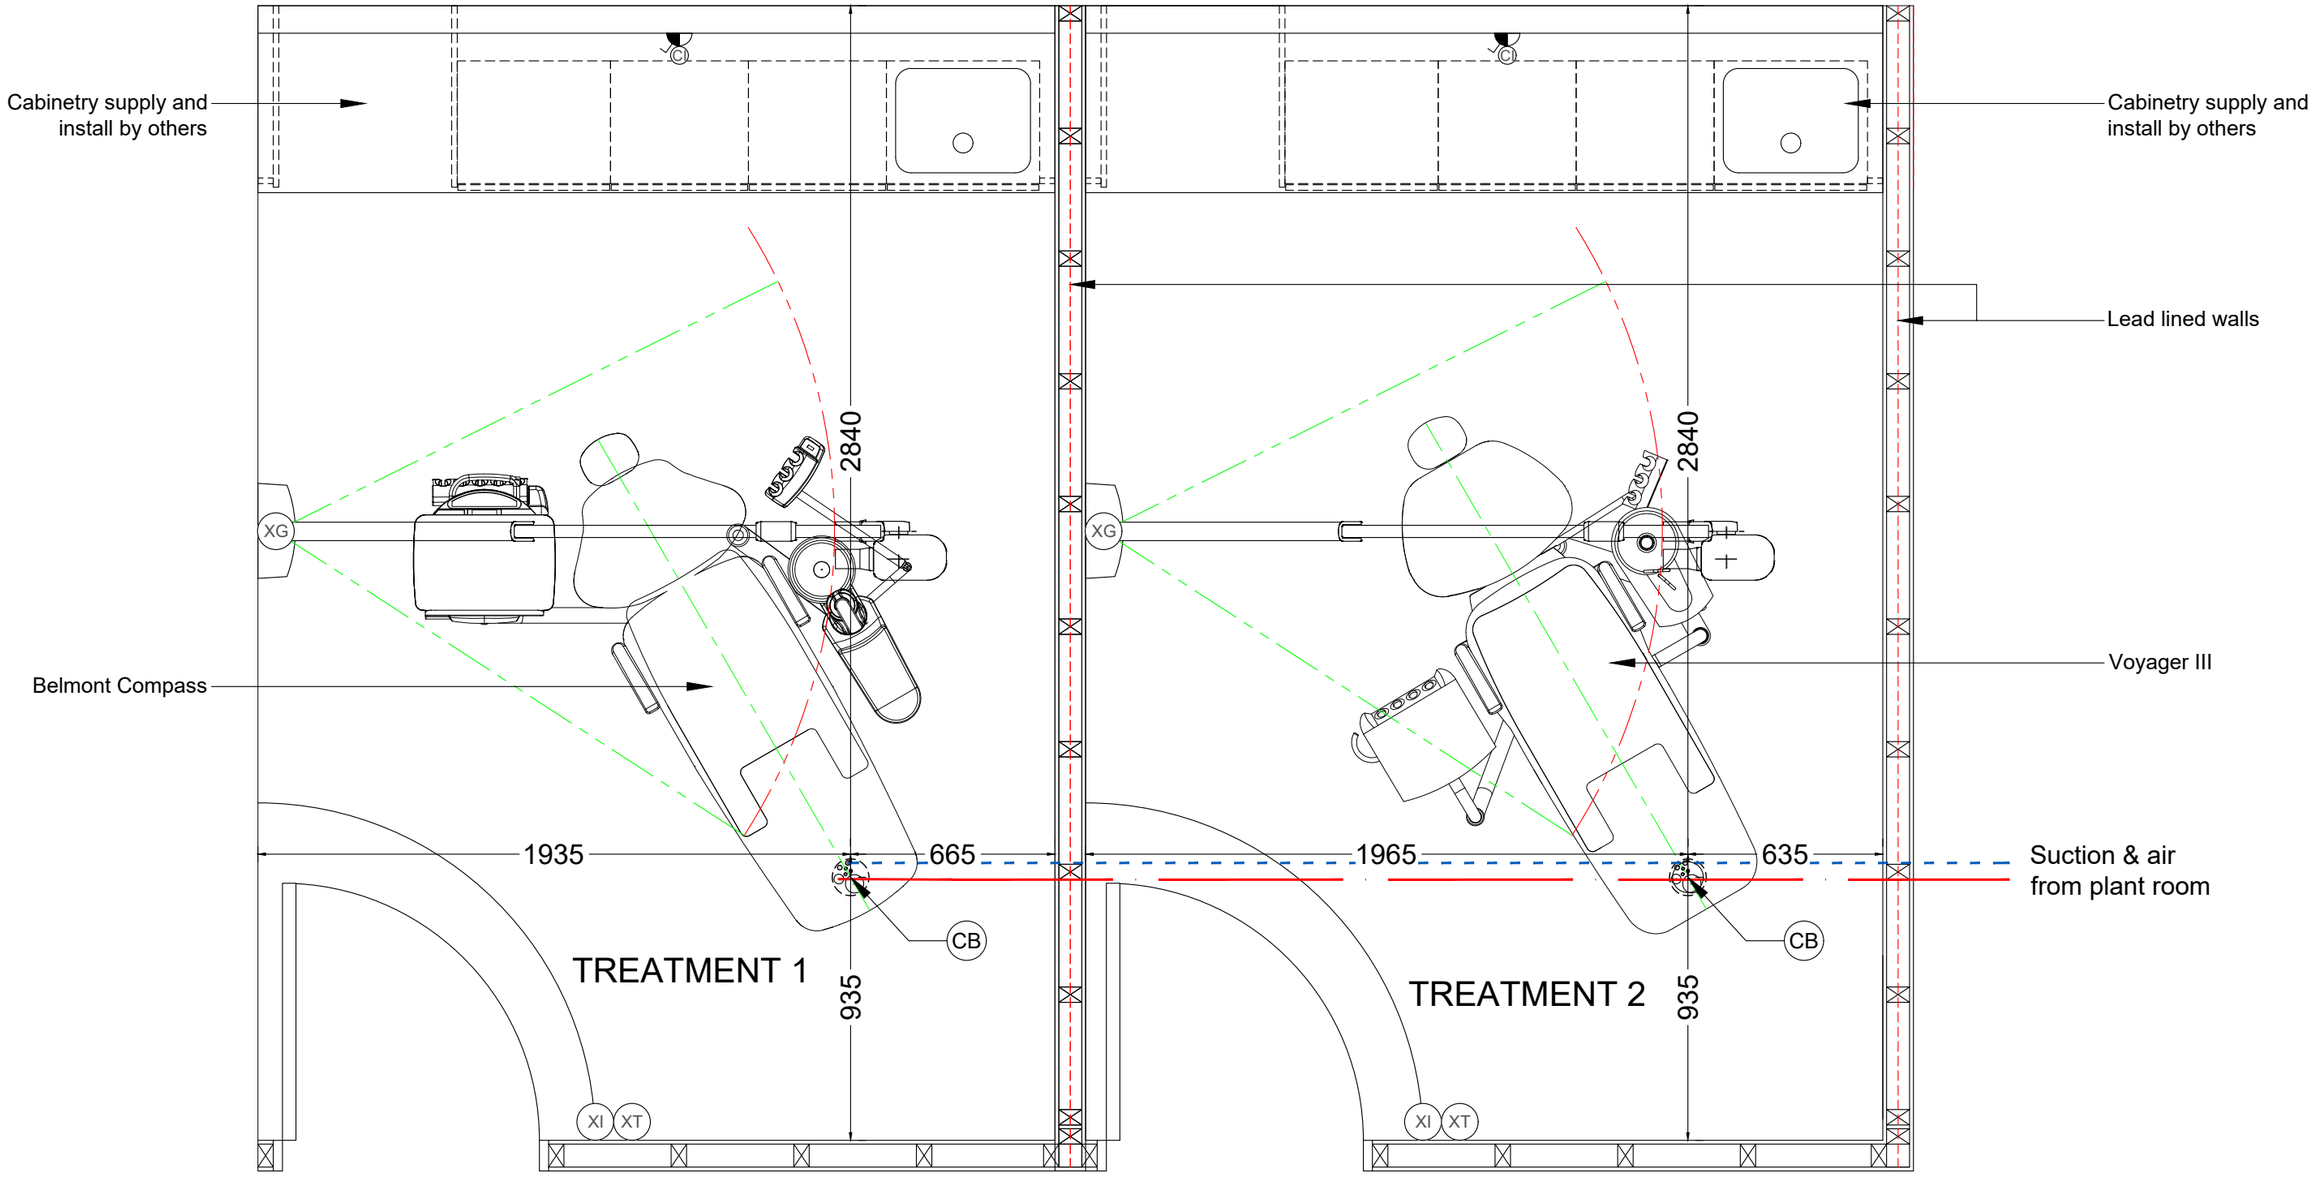

SURGERIES
SERVICING
SUPPLIES
ANGLIAN DENTAL

Park Farm Lane, Nuthampstead
Herts SG8 8LZ

Tel: 01763 849990
Email: info@angliandental.co.uk

IMPORTANT NOTES

WORK TO FIGURED DIMENSIONS ONLY.
CHECK DIMENSIONS ON SITE BEFORE COMMENCING WORK.

ANY DISCREPANCIES SHOULD BE REPORTED BACK TO OUR OFFICE.

THIS DESIGN SHOULD BE APPROVED BY YOUR INFECTION CONTROL ADVISOR PRIOR TO COMMENCEMENT OF WORKS.

X-RAY LOCATION / RPA

Any indications given in respect of radiation protection, the siting of x-ray equipment and / or x-ray controls is for guidance purposes only. It is for your appointed RPA to review the environment in which the x-ray machine is to operate and to ensure your compliance under IRR99. This drawing should not be used as the basis for any design, construction work or the provisioning of services involving x-ray equipment without the approval of your RPA.

CLIENT:	**STEVE SOTIRIOU**
JOB:	**105-109 THE BROADWAY SW19 1QG**
JOB REF:	**042730**
DRAWING No:	**D40186**
Rev	**A**
DRAWING SCALE:	**1:20**
A3	

	NAME	DATE
DRAWN BY:	GH	17/03/2023
CHECKED BY:	*	*

DO NOT SCALE FROM THIS DRAWING.

ALL DIMENSIONS ARE IN mm UNLESS OTHERWISE STATED

THIS DRAWING IS AN ANGLIAN DENTAL ENGINEERING A3 ORIGINAL

COPYRIGHT ANGLIAN DENTAL ENGINEERING ©2023

DocuSign Envelope ID: 7CE7D3FB-B069-4CD9-942E-B7656C44D0C2

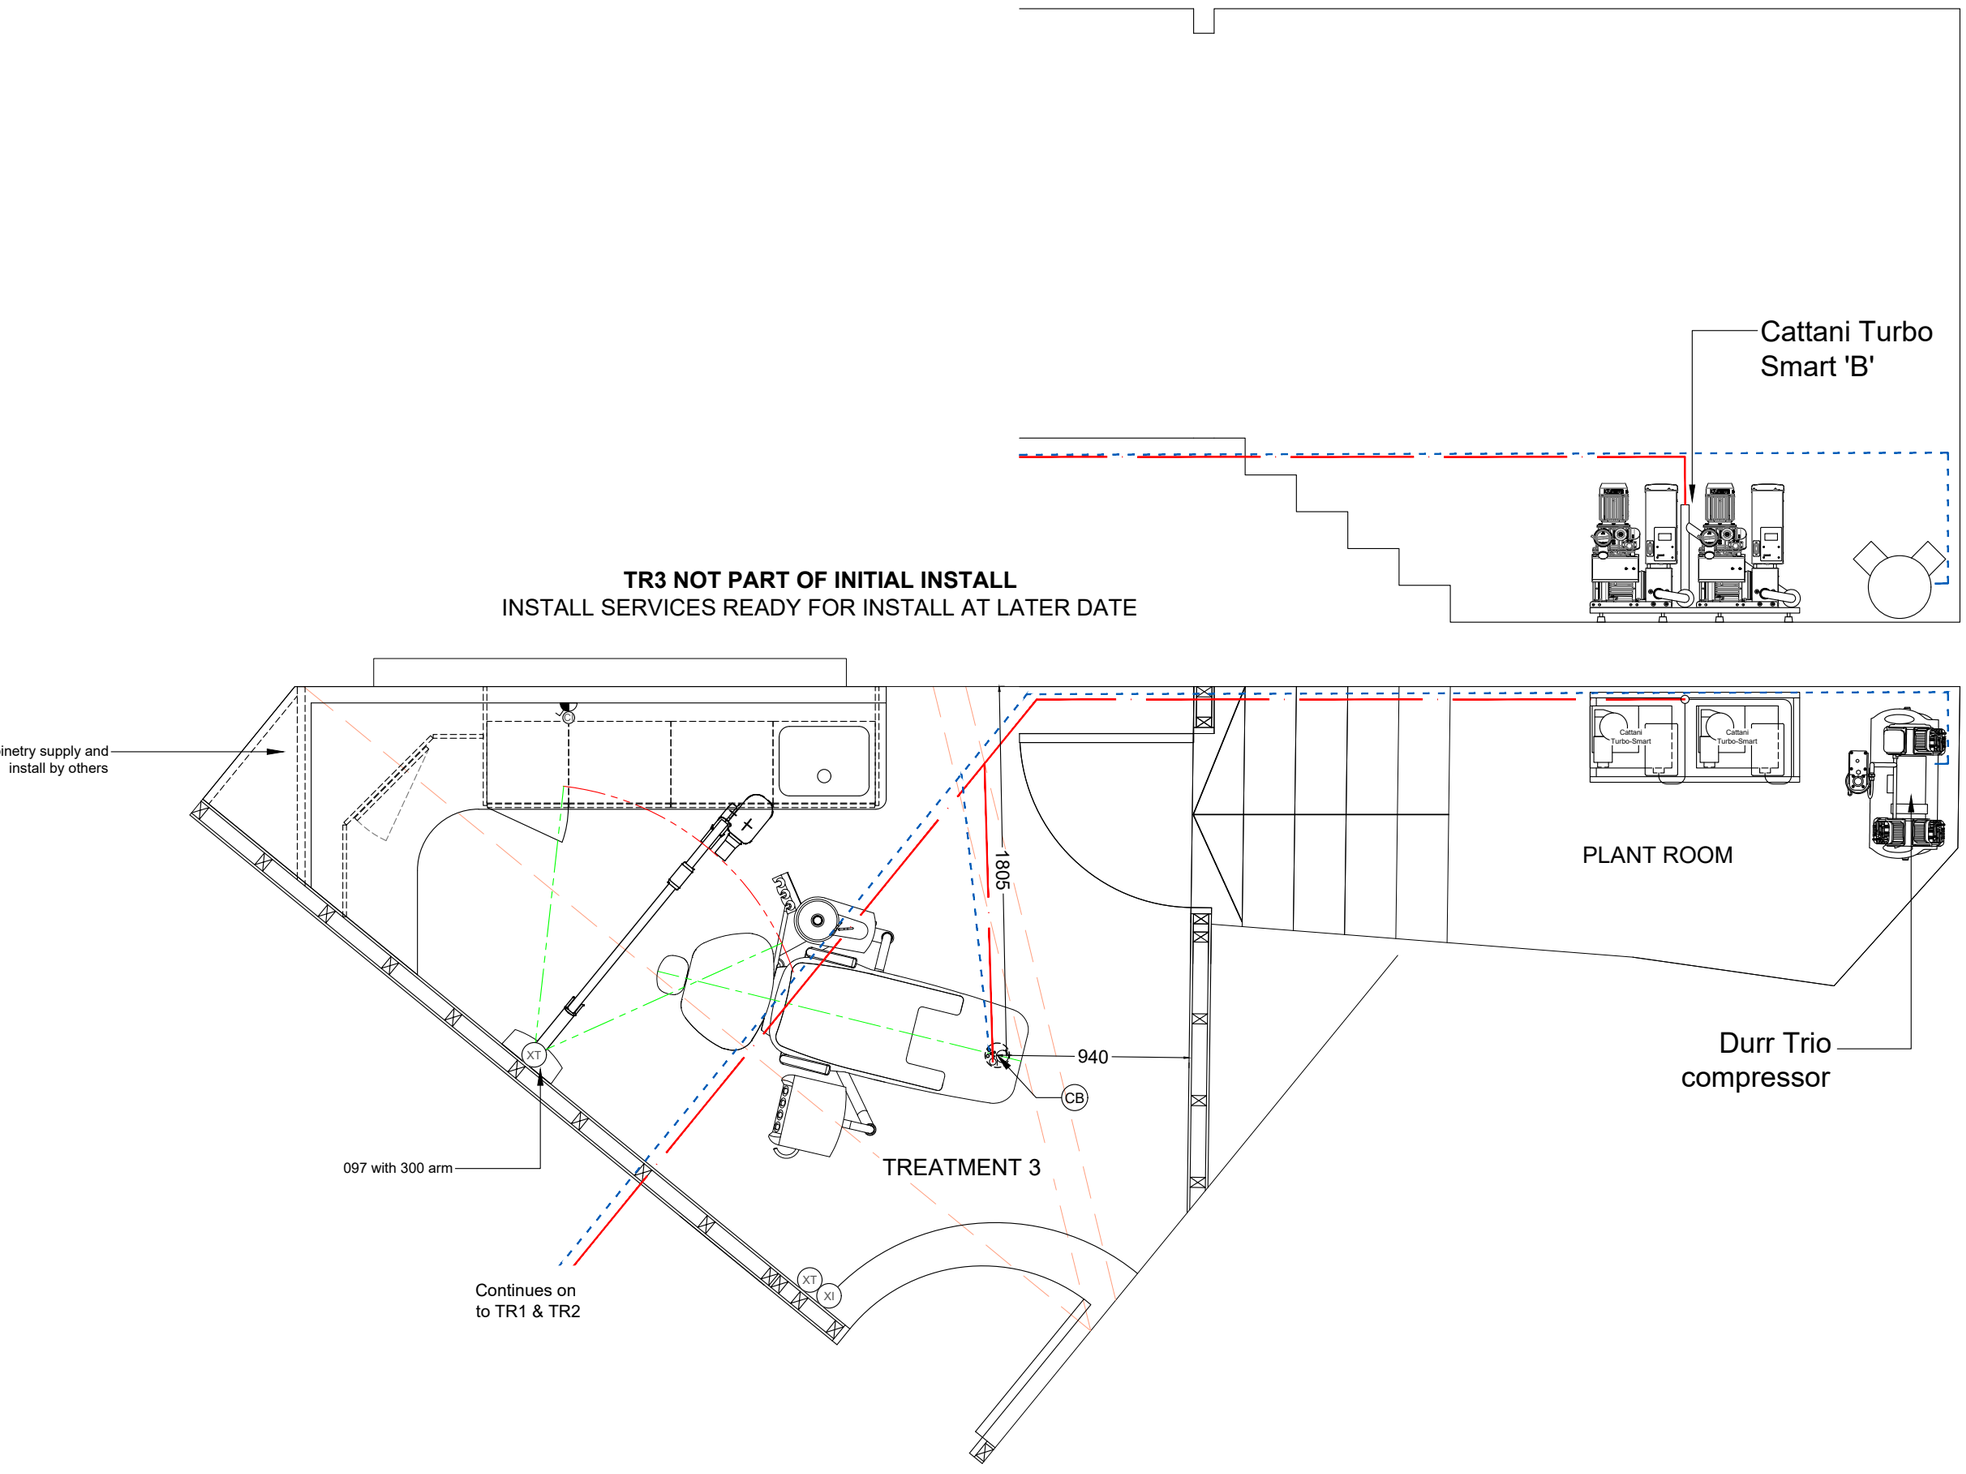

TR3 NOT PART OF INITIAL INSTALL
INSTALL SERVICES READY FOR INSTALL AT LATER DATE

NOTE:
Handles are removed for clarity and will be fitted unless handle free has been quoted

IMPORTANT NOTES

WORK TO FIGURED DIMENSIONS ONLY.

CHECK DIMENSIONS ON SITE BEFORE COMMENCING WORK.

ANY DISCREPANCIES SHOULD BE REPORTED BACK TO OUR OFFICE.

X-RAY LOCATION / RPA

Any indications given in respect of radiation protection, the siting of x-ray equipment and / or x-ray controls is for guidance purposes only. It is for your appointed RPA to review the environment in which the x-ray machine is to operate and to ensure your compliance under IRR99. This drawing should not be used as the basis for any design, construction work or the provisioning of services involving x-ray equipment without the approval of your RPA.

THIS DESIGN SHOULD BE APPROVED BY YOUR INFECTION CONTROL ADVISOR PRIOR TO COMMENCEMENT OF WORKS.

SURGERIES
SERVICING
SUPPLIES

ANGLIAN DENTAL

Park Farm Lane, Nuthampstead
Herts SG8 8LZ

Tel: 01763 849990
Email: info@angliandental.co.uk

CLIENT: STEVE SOTIRIOU

JOB:
105-109 THE BROADWAY SW19 1QG

JOB REF: 042730

	Rev
DRAWING No: D40186	A
DRAWING SCALE: 1:30	A3

	NAME	DATE
DRAWN BY:	GH	17/03/2023
CHECKED BY:	*	*

DO NOT SCALE FROM THIS DRAWING.

ALL DIMENSIONS ARE IN mm UNLESS OTHERWISE STATED

THIS DRAWING IS AN ANGLIAN DENTAL ENGINEERING A3 ORIGINAL

COPYRIGHT ANGLIAN DENTAL ENGINEERING ©2023

DocuSign Envelope ID: 7CE7D3FB-B069-4CD9-942E-B7656C44D0C2

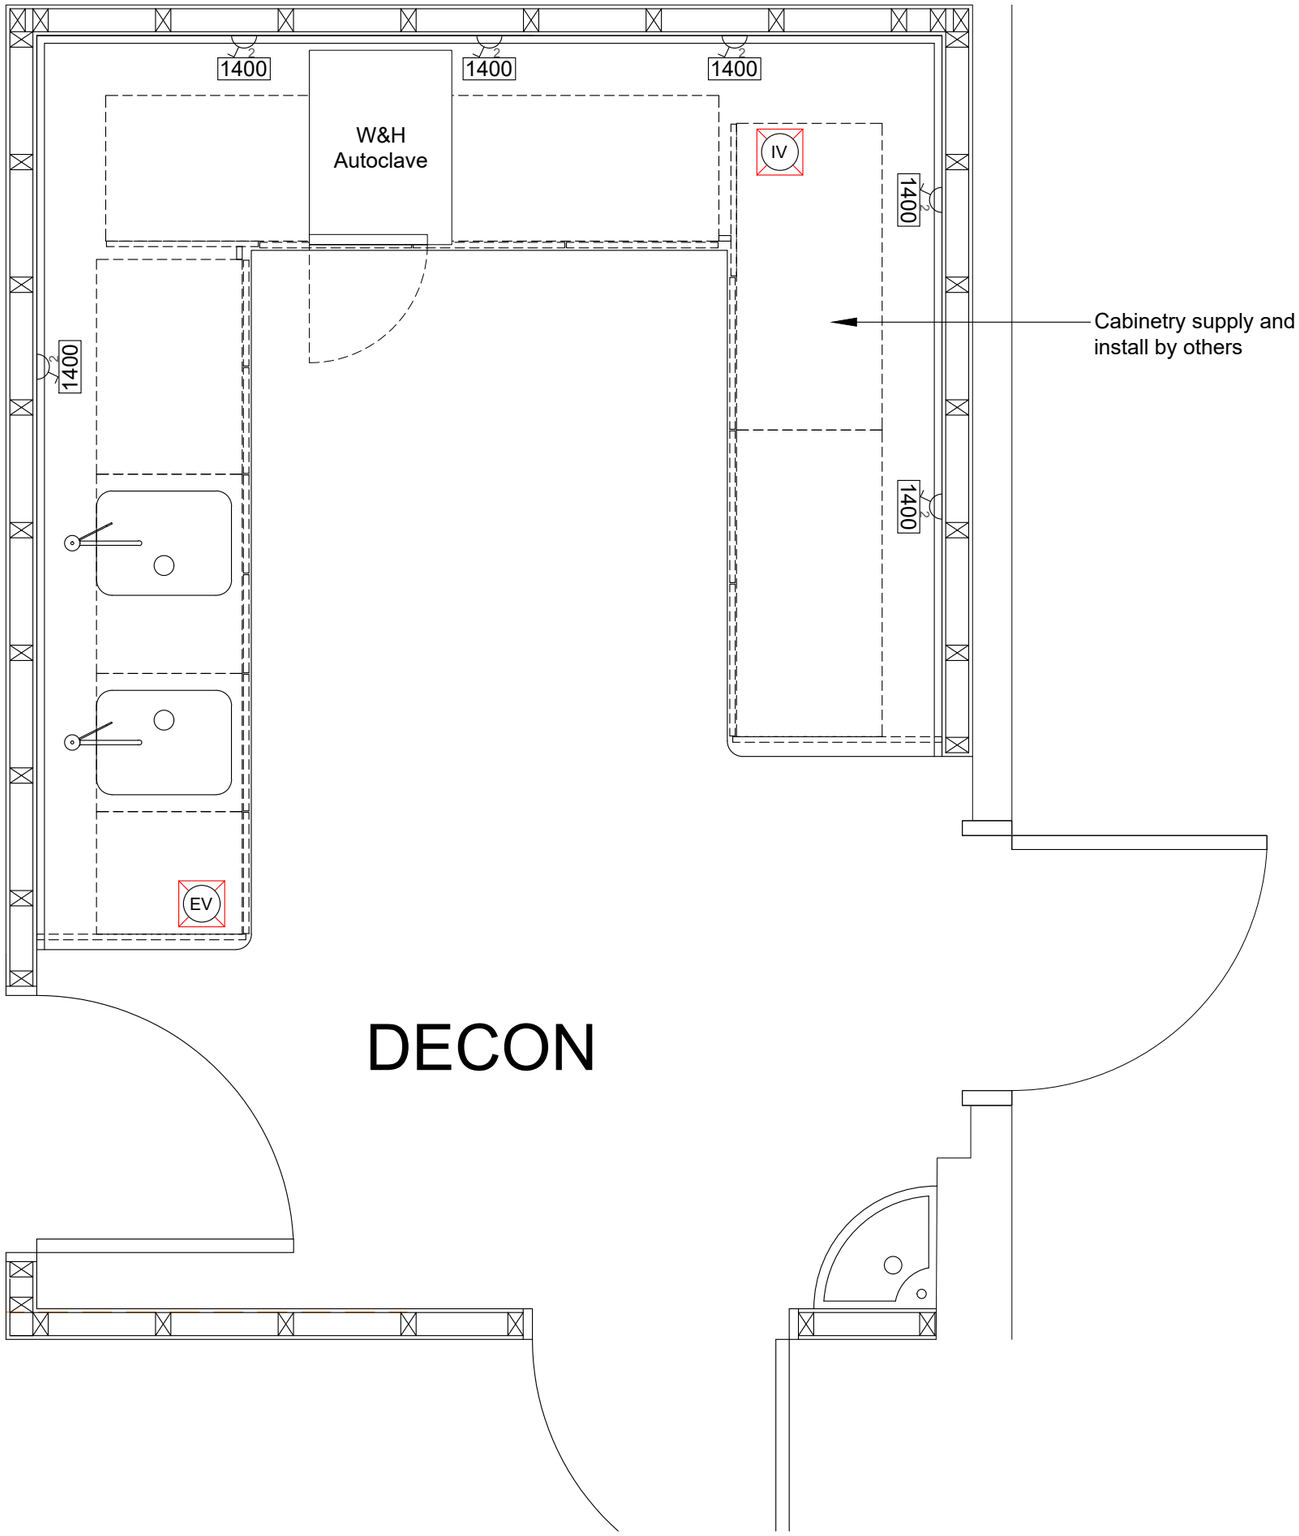

IMPORTANT NOTES

WORK TO FIGURED DIMENSIONS ONLY.

CHECK DIMENSIONS ON SITE BEFORE COMMENCING WORK.

ANY DISCREPANCIES SHOULD BE REPORTED BACK TO OUR OFFICE.

X-RAY LOCATION / RPA

Any indications given in respect of radiation protection, the siting of x-ray equipment and / or x-ray controls is for guidance purposes only. It is for your appointed RPA to review the environment in which the x-ray machine is to operate and to ensure your compliance under IRR99. This drawing should not be used as the basis for any design, construction work or the provisioning of services involving x-ray equipment without the approval of your RPA.

THIS DESIGN SHOULD BE APPROVED BY YOUR INFECTION CONTROL ADVISOR PRIOR TO COMMENCEMENT OF WORKS.

SURGERIES
SERVICING
SUPPLIES

ANGLIAN DENTAL

Park Farm Lane, Nuthampstead
Herts SG8 8LZ

Tel: 01763 849990
Email: info@angliandental.co.uk

CLIENT:	**STEVE SOTIRIOU**
LOCATION:	**105-109 THE BROADWAY SW19 1QG**
JOB:	**FIT-OUT**
ROOM:	**DECON ROOM**
JOB REF:	**042730**

	Rev
DRAWING No: D40186	**A**
DRAWING SCALE: 1:30	**A3**

	NAME	DATE
DRAWN BY:	GH	17/03/2023
CHECKED BY:	*	*

DO NOT SCALE FROM THIS DRAWING.

ALL DIMENSIONS ARE IN mm UNLESS OTHERWISE STATED

THIS DRAWING IS AN ANGLIAN DENTAL ENGINEERING A3 ORIGINAL

COPYRIGHT ANGLIAN DENTAL ENGINEERING ©2023